Dist	COUNTY	ROUTE	POST MILES TOTAL PROJECT	SHEET No.	TOTAL SHEETS
02	Tri	CR 266	0.0-1.0	6	136

REGISTERED CIVIL ENGINEER DATE

PLANS APPROVAL DATE

REGISTERED PROFESSIONAL ENGINEER — CAROLYN DAVIS — No. C58440 — Exp. 12/31/14 — CIVIL — STATE OF CALIFORNIA

THE COUNTY OF TRINITY OR ITS OFFICERS OR AGENTS SHALL NOT BE RESPONSIBLE FOR THE ACCURACY OR COMPLETENESS OF SCANNED COPIES OF THIS PLAN SHEET.

QUINCY ENGINEERING
QUINCY ENGINEERING
3247 RAMOS CIRCLE
SACRAMENTO, CA 95827-2501

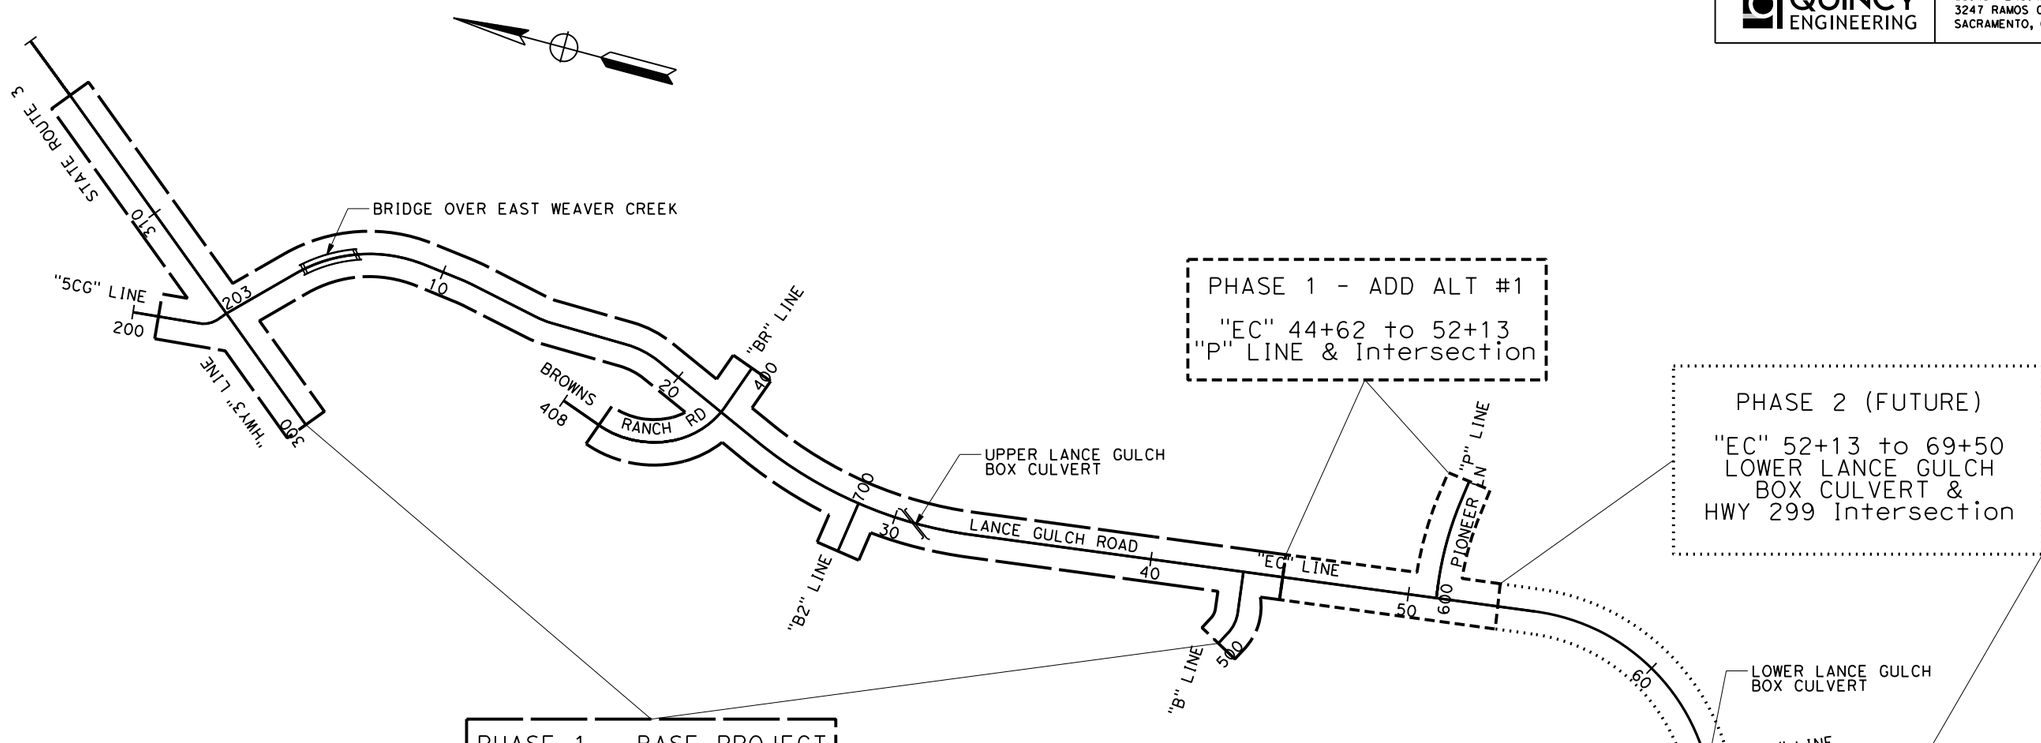

PROJECT PHASING
(Date 11/22/13)

KEY MAP AND INDEX

NO SCALE

K-1

CALCULATED-DESIGNED BY	REVISED BY	PROJECT ENGINEER	TRINITY COUNTY
CHECKED BY	DATE REVISED	CAROLYN DAVIS	DEPARTMENT OF TRANSPORTATION
XX	XX	XX	XX/XX/XX
XX/XX/XX	XX/XX/XX	XX/XX/XX	

LAST REVISION 00-00-00 | DATE PLOTTED => 12/2/2013 | TIME PLOTTED => 5:46:34 PM

BORDER LAST REVISED 7/2/2010

USERNAME =>_USERNAME_
DGN FILE => S:\Client\Trinity\T06-700 East Connector Road\CAD\CAD Files Base Project\Sheet 2\T06700rda001 - EXHIBIT WITH BASE_ADD ALT_ 12-2-13.dgn

RELATIVE BORDER SCALE 0 1 2 3
LENGTH & AREA

CONTRACT NO. 14-ROAD-01

FEDERAL PROJECT #RPSTPL 5905(036)